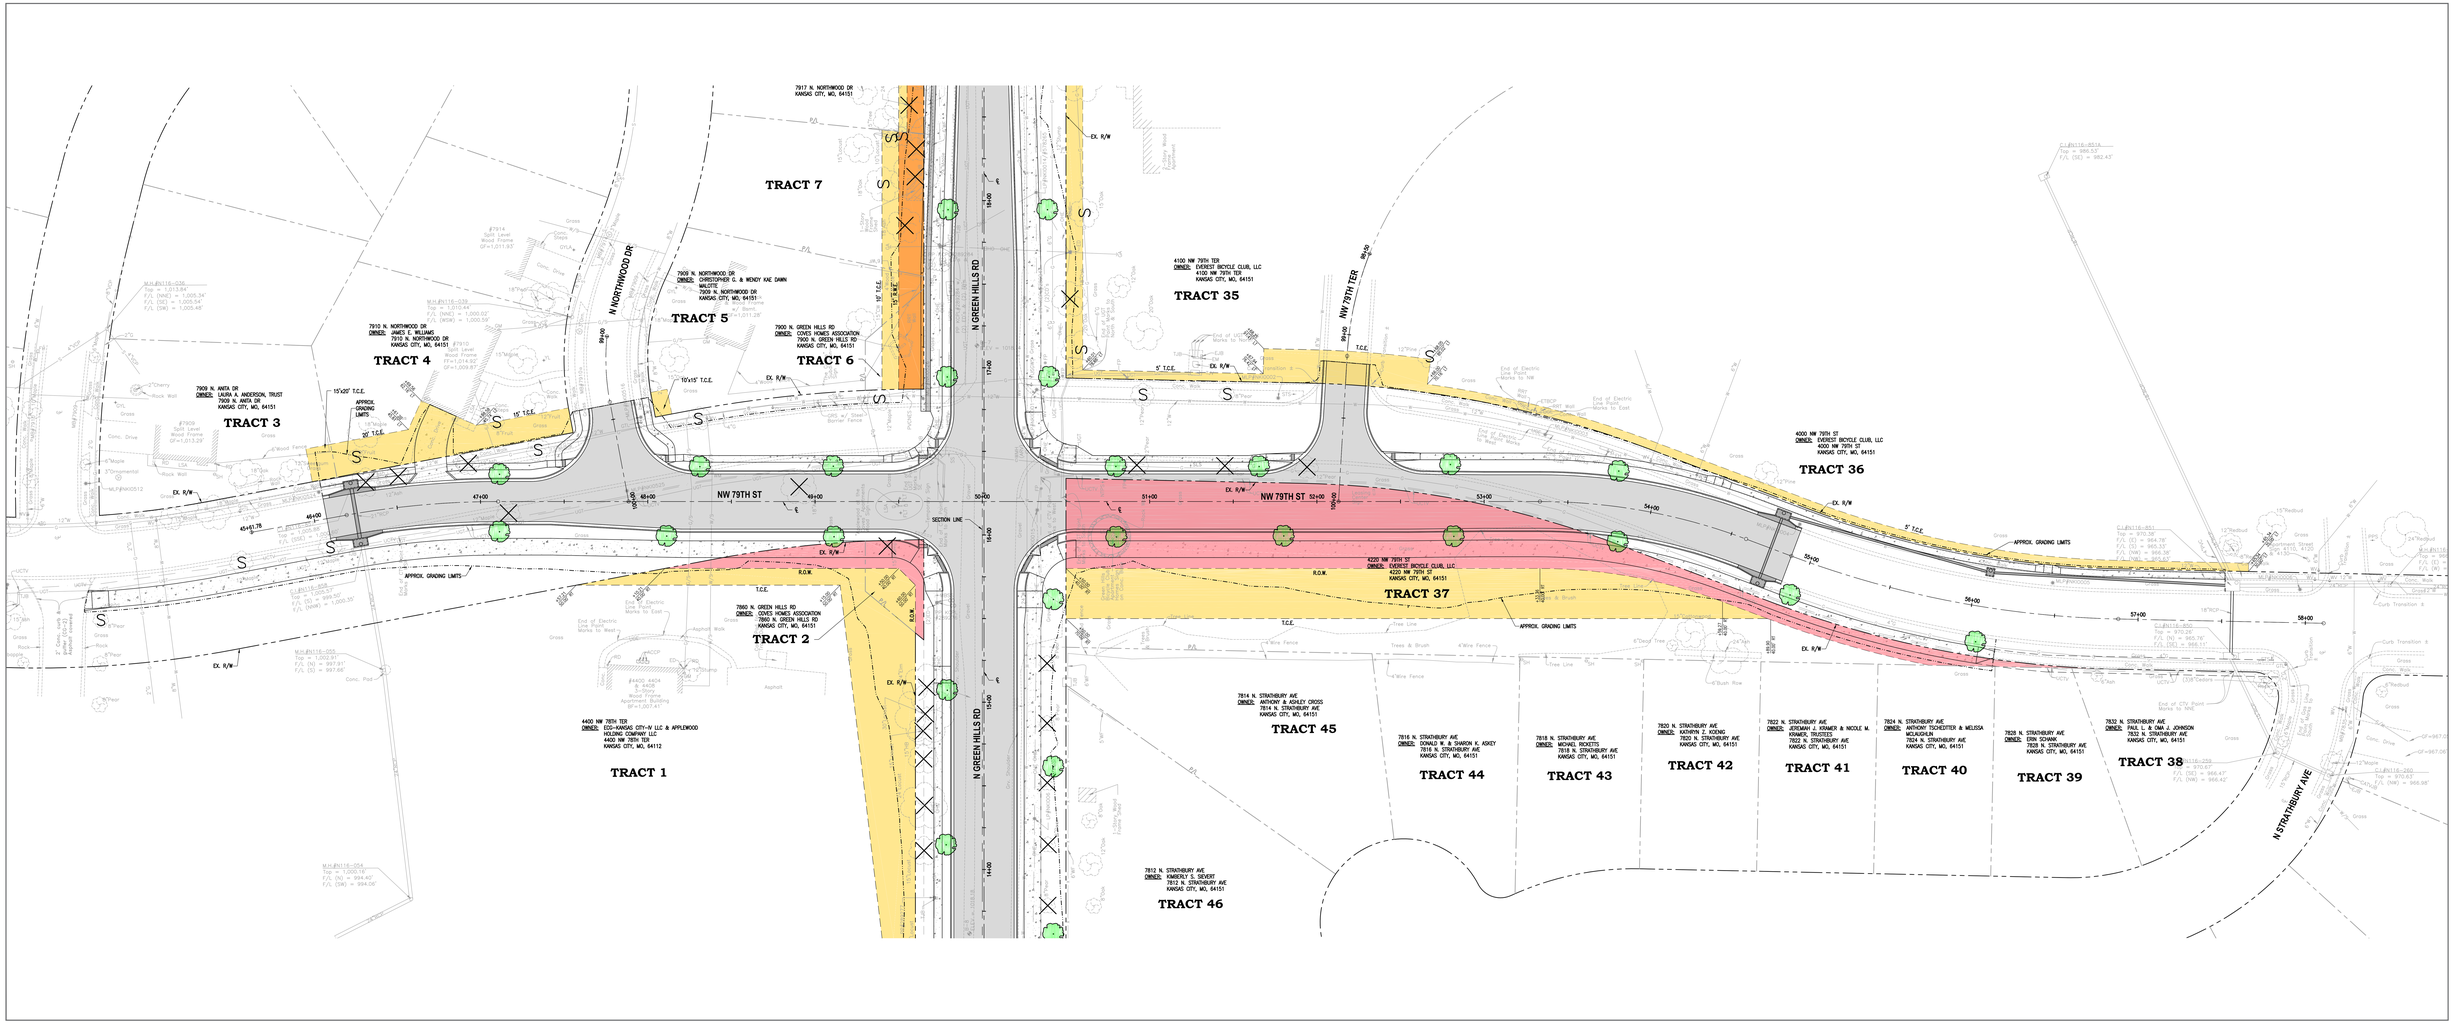

LEGEND

- Permanent Drainage Easement
- Temporary Construction Easement
- Permanent Water Easement
- Permanent Wall Easement
- Right-of-Way Acquisition
- Tree Removal
- Tree Save
- Proposed Tree (Location Subject to Change)

N

20 10 0 20

SCALE: 1" = 20'

WALTER P MOORE

WALTER P. MOORE and ASSOCIATES, INC.
920 MAIN STREET, TENTH FLOOR
KANSAS CITY, MISSOURI 64105-2008
PHONE: 816.701.2100 FAX: 816.701.2200

LEGEND

- Permanent Drainage Easement
- Temporary Construction Easement
- Permanent Water Easement
- Permanent Wall Easement
- Right-of-Way Acquisition
- Tree Removal
- Tree Save
- Proposed Tree (Location Subject to Change)

N

20 10 0 20

SCALE: 1" = 20'