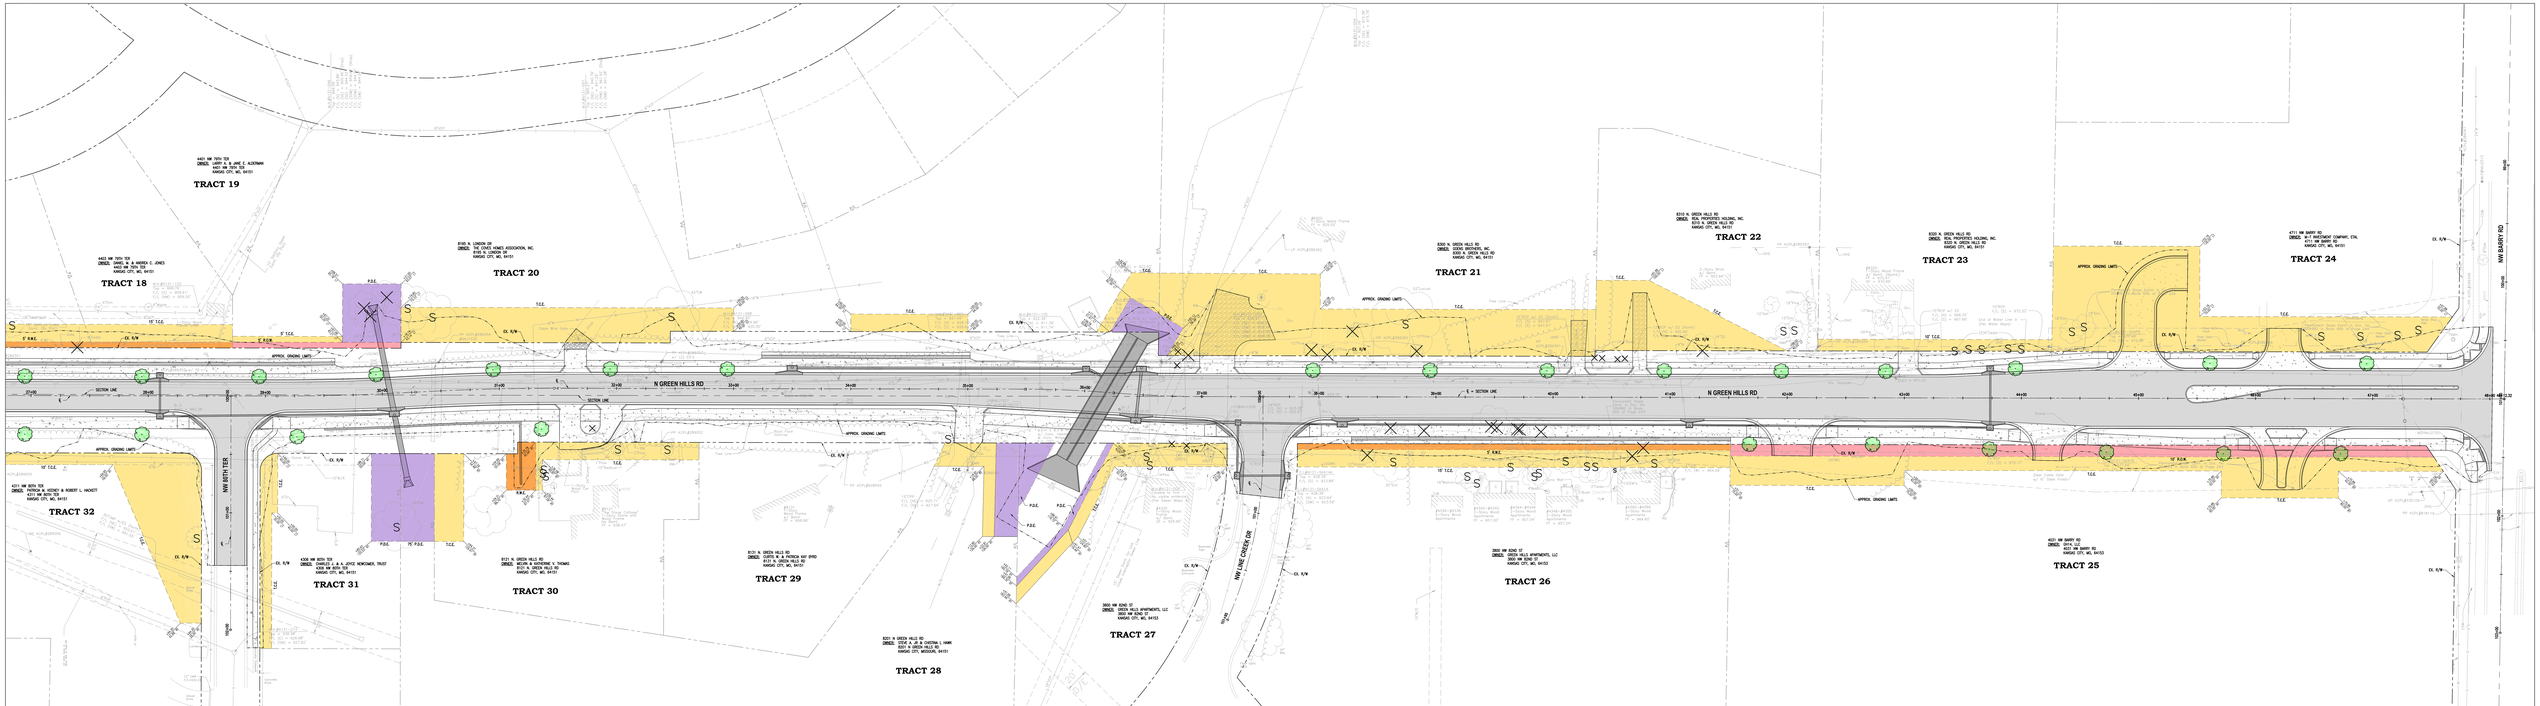

LEGEND

- Permanent Drainage Easement
- Temporary Construction Easement
- Permanent Water Easement
- Permanent Wall Easement
- Right-of-Way Acquisition
- Tree Removal
- Tree Save
- Proposed Tree (Location Subject to Change)

SCALE: 1" = 20'

WALTER P MOORE

WALTER P. MOORE and ASSOCIATES, INC.
1201 WALNUT, SUITE 2900, KANSAS CITY
KANSAS CITY, MISSOURI 64106-2200
Phone: 816.701.2100 Fax: 816.701.2200

LEGEND

- Permanent Drainage Easement
- Temporary Construction Easement
- Permanent Water Easement
- Permanent Wall Easement
- Right-of-Way Acquisition
- Tree Removal
- Tree Save
- Proposed Tree (Location Subject to Change)

SCALE: 1" = 20'