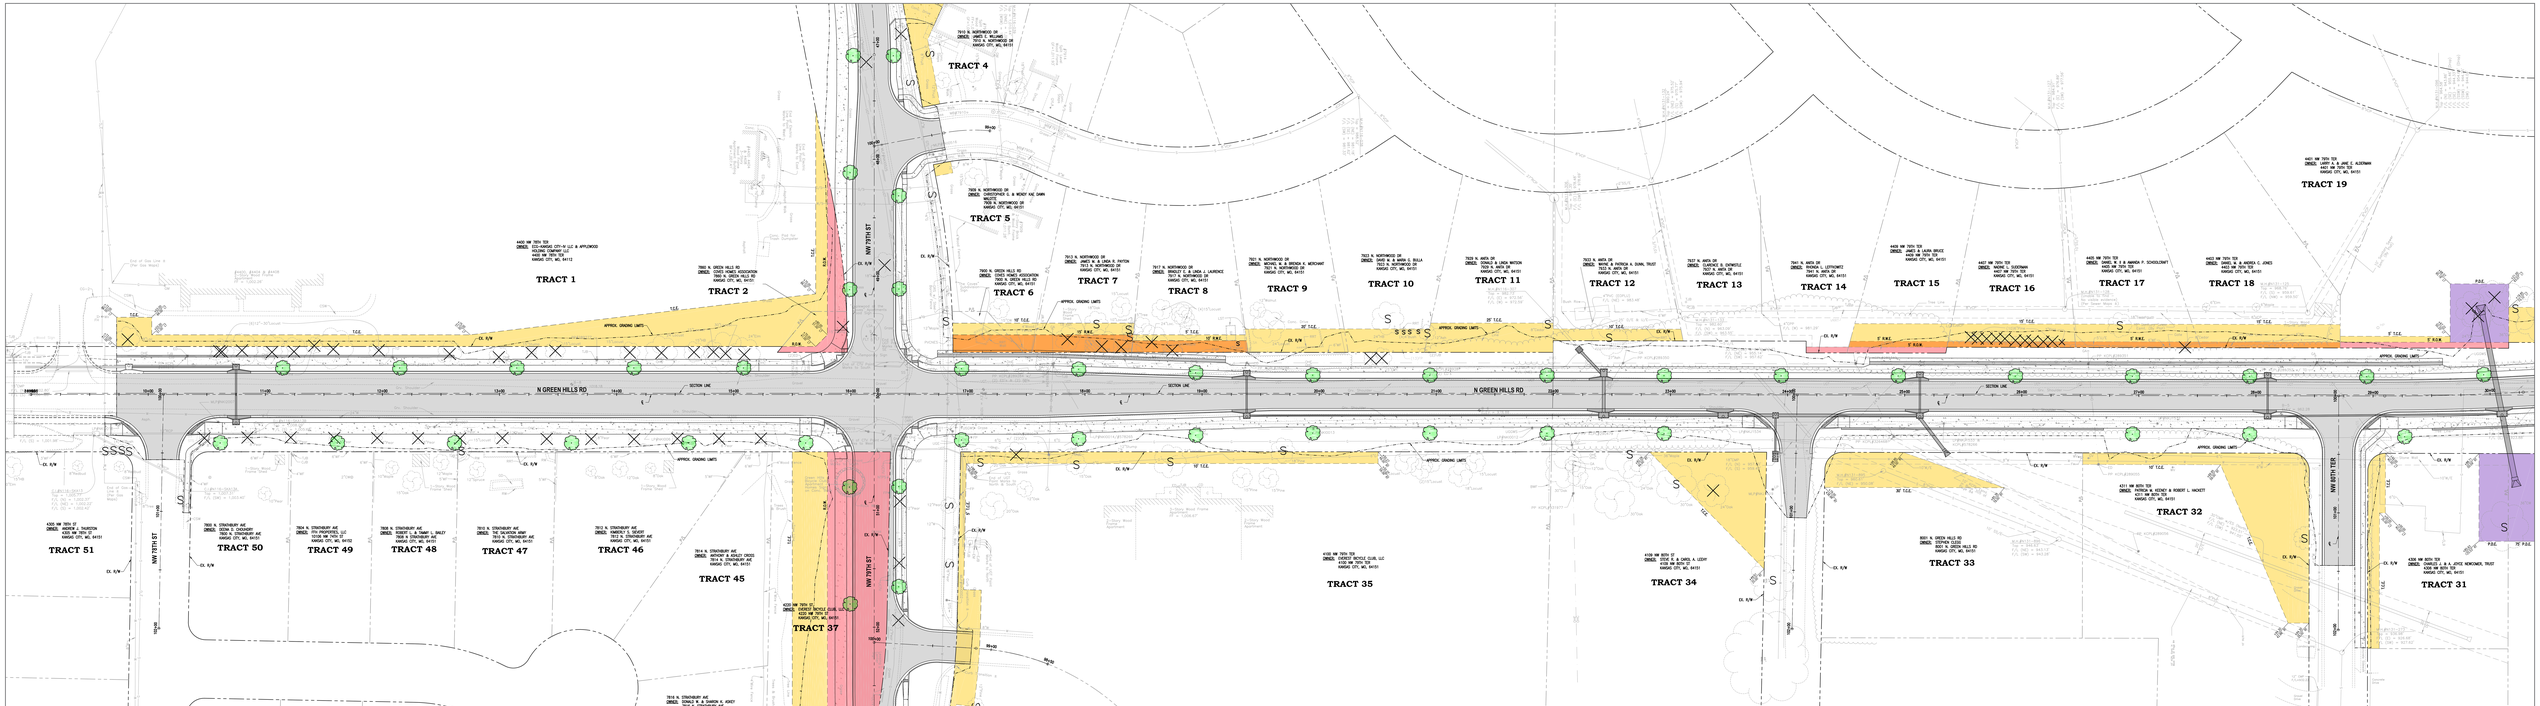

LEGEND

- Permanent Drainage Easement
- Temporary Construction Easement
- Permanent Water Easement
- Permanent Wall Easement
- Right-of-Way Acquisition
- Tree Removal
- Tree Save
- Proposed Tree (Location Subject to Change)

SCALE: 1" = 20'

WALTER P MOORE

WALTER P. MOORE and ASSOCIATES, Inc.
CIVIL ENGINEERS • PLANNERS • SURVEYORS
AUTHORIZED REGISTRATION 24-1132-2200

Phone: 816.701.2100 Fax: 816.701.2200

LEGEND

- Permanent Drainage Easement
- Temporary Construction Easement
- Permanent Water Easement
- Permanent Wall Easement
- Right-of-Way Acquisition
- Tree Removal
- Tree Save
- Proposed Tree (Location Subject to Change)

SCALE: 1" = 20'